

ГБУ МосгорБТИ
Инженерное
управление

ПОЭТАЖНЫЙ ПЛАН

по адресу: Российская Федерация, город
Москва, внутригородская
(местоположению) территория муниципального округ
Мещанский, улица Щепкина

домовл.(вл.) _____ - дом 47


корпус _____ - строение (сооружение) 1

на часть 4 этажа помещ. (квартира) I, II,

квартал № 838 Центральный АО г.Москвы



4 ЭТАЖ

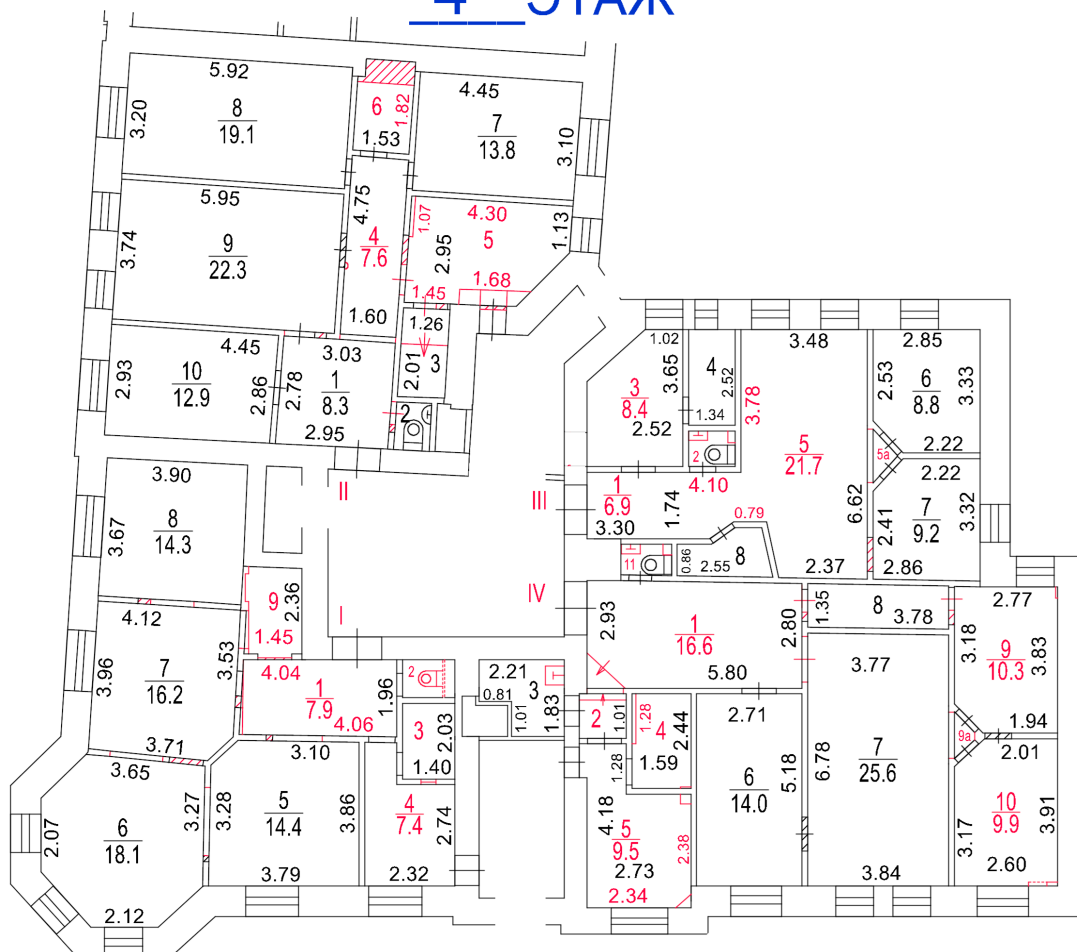

Сведениями о соблюдении
требований пункта 4 части 17
статьи 51 Градостроительного
кодекса Российской Федерации
ГБУ МосгорБТИ не располагает

Масштаб 1:200

ПОЭТАЖНЫЙ ПЛАН

по адресу: Российская Федерация, город
Москва, внутригородская
(местоположению) территория муниципальный округ
Мещанский, улица Щепкина


домовл.(вл.) _____ - дом 47
нужное подчеркнуть

корпус _____ - строение (сооружение) 1
нужное подчеркнуть

на часть 5 этажа помещ. (квартира) I, II, IV

квартал № 838 Центральный АО г.Москвы

5 ЭТАЖ

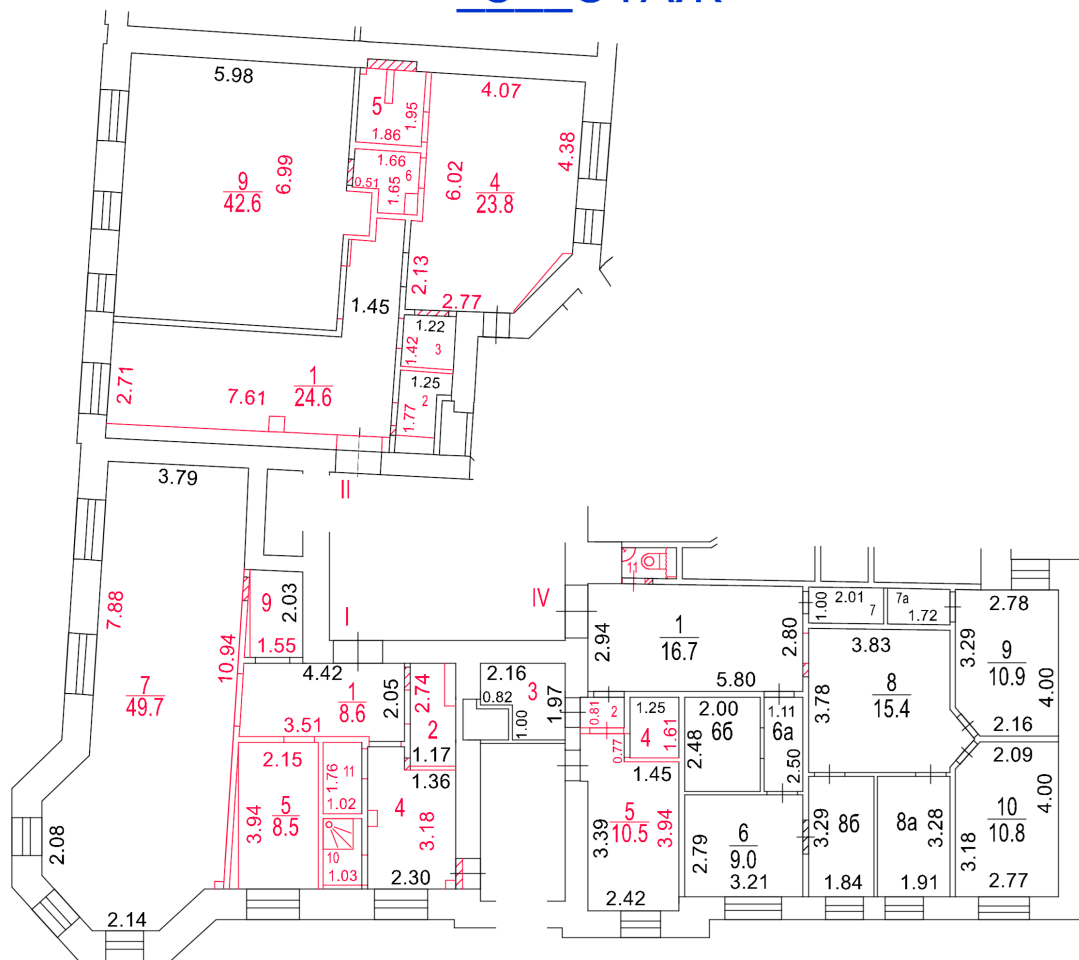

Сведениями о соблюдении
требований пункта 4 части 17
статьи 51 Градостроительного
кодекса Российской Федерации
ГБУ МосгорБТИ не располагает

Масштаб 1:200

по адресу: Российская Федерация, город Москва,
(местоположению) внутригородская территория
муниципальный округ Мещанский,
улица Щепкина

корпус _____ - _____ строение (сооружение) 1
нужное подчеркнуть

квартал № 838 Центральный АО г.Москвы

The floor plan is divided into four main sections labeled I, II, III, and IV. Each section contains numerous rooms with dimensions and room numbers. Red lines and numbers are overlaid on the plan, indicating specific areas of interest or calculations.

- Section I:** Located at the top left, containing a large room with dimensions 2.68 x 4.20 and a smaller room with dimensions 2.50 x 3.48. A red line with the number 11.3 is drawn across the large room.
- Section II:** Located at the bottom left, containing a large room with dimensions 2.02 x 3.03 and a smaller room with dimensions 2.02 x 3.48. A red line with the number 8.5 is drawn across the large room.
- Section III:** Located at the top right, containing a large room with dimensions 2.31 x 3.58 and a smaller room with dimensions 2.74 x 3.88. A red line with the number 7.9 is drawn across the large room.
- Section IV:** Located at the bottom right, containing a large room with dimensions 2.28 x 5.45 and a smaller room with dimensions 2.24 x 2.02. A red line with the number 12.7 is drawn across the large room.

Other rooms and corridors are labeled with dimensions and numbers, including a large central hall (Section IV) with dimensions 2.28 x 5.45 and a smaller room with dimensions 2.24 x 2.02. The plan also includes a large room with dimensions 2.02 x 3.03 and a smaller room with dimensions 2.02 x 3.48. The red lines and numbers indicate specific areas of interest or calculations.

" 6 " августа 2026 г.



Действителен: с 07.05.2026 11:38:51 по 31.07.2027 11:38:51

Масштаб 1:200